



2 WTC 75th FLOOR MER PLAN

0 16 32
SCALE IN FEET

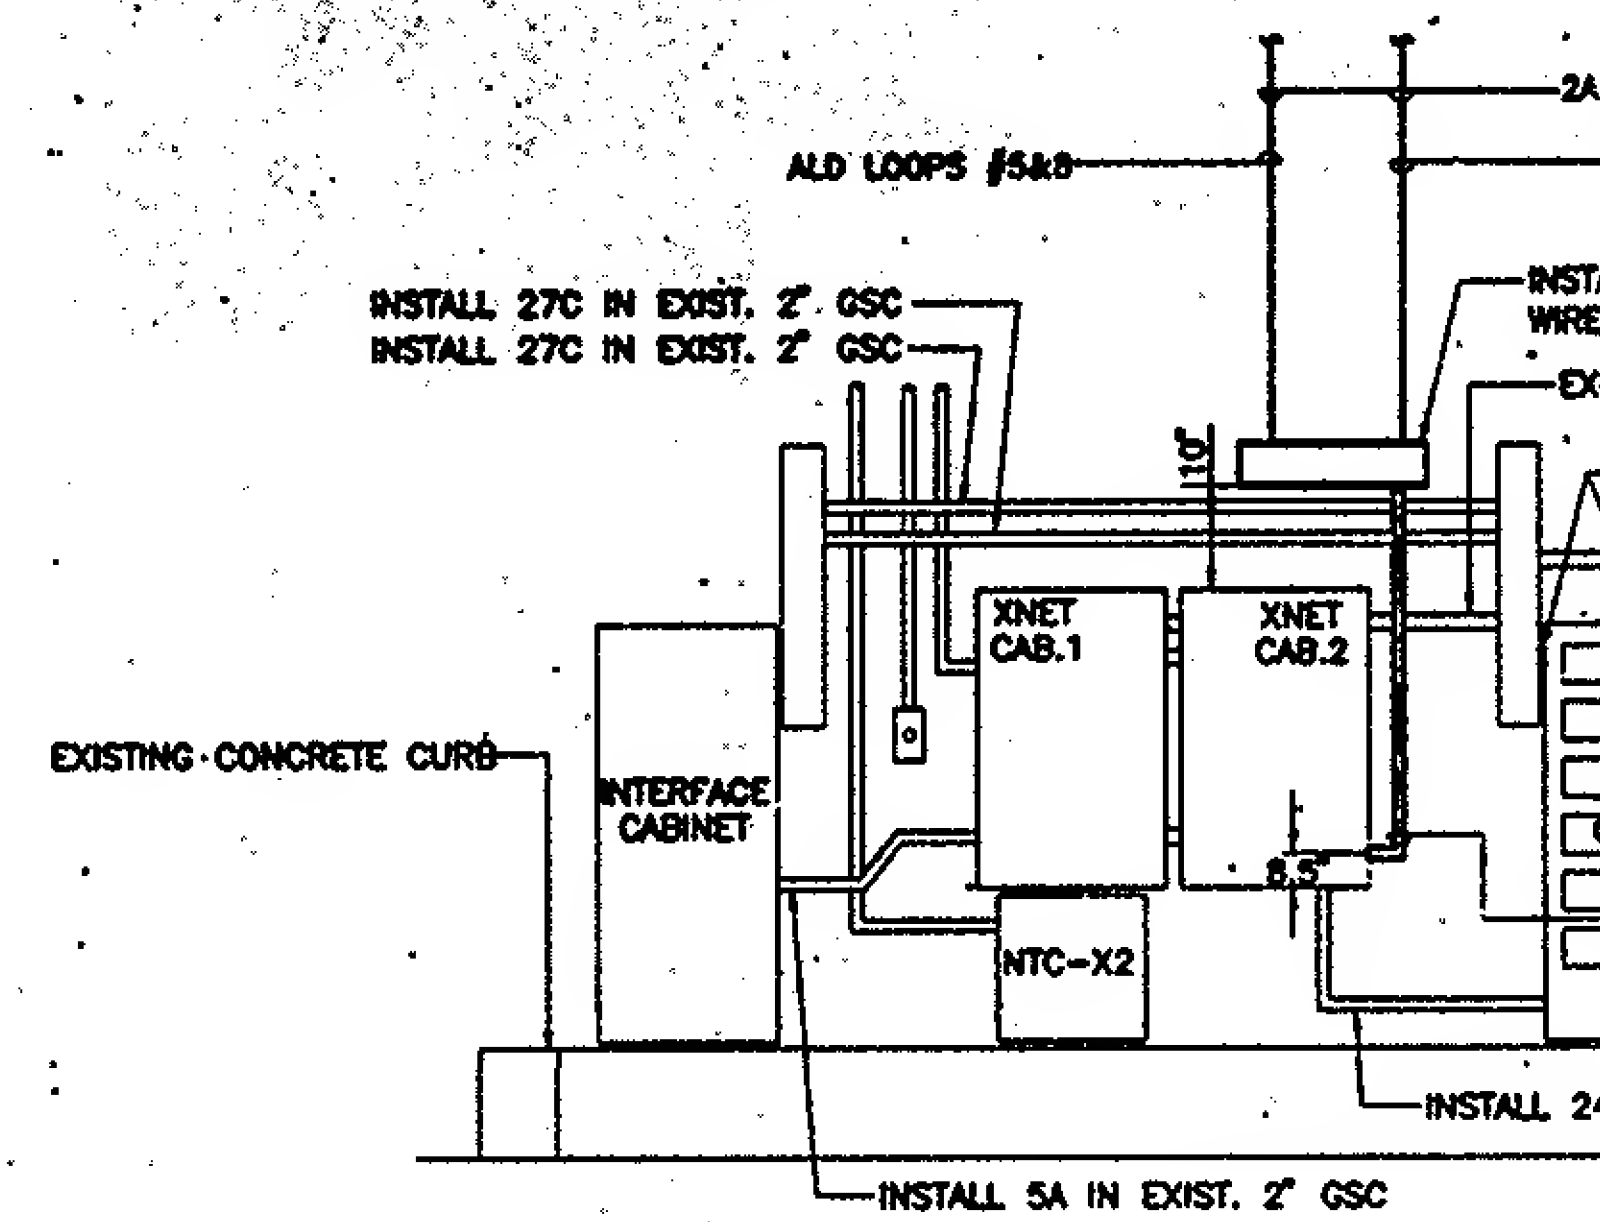

ELEVATION A-A
N.T.S.

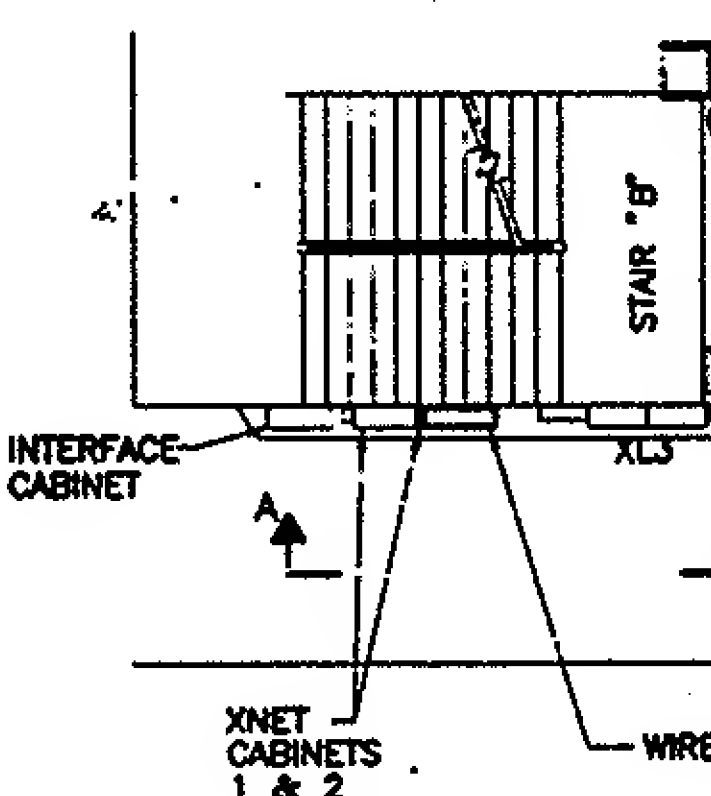

DETAIL "A"
SCALE IN FEET

I HEREBY CERTIFY THAT THIS IS A TRUE
CORRECT COPY OF ONE OF THE CONT
DRAWINGS CONSTITUTING A PART OF
CONTRACT NO. 100-001-0824H
THE FORM IN WHICH SAID DRAWINGS
EXISTED AT THE TIME THE SAID CONT
WAS EXECUTED BY THE PARTIES.

DATE 2/1/00
DATE 2/1/00
ENGINEERING PROGR